Locus Map
Scale 1"=200'
from Oliver gis
data layers, approximate

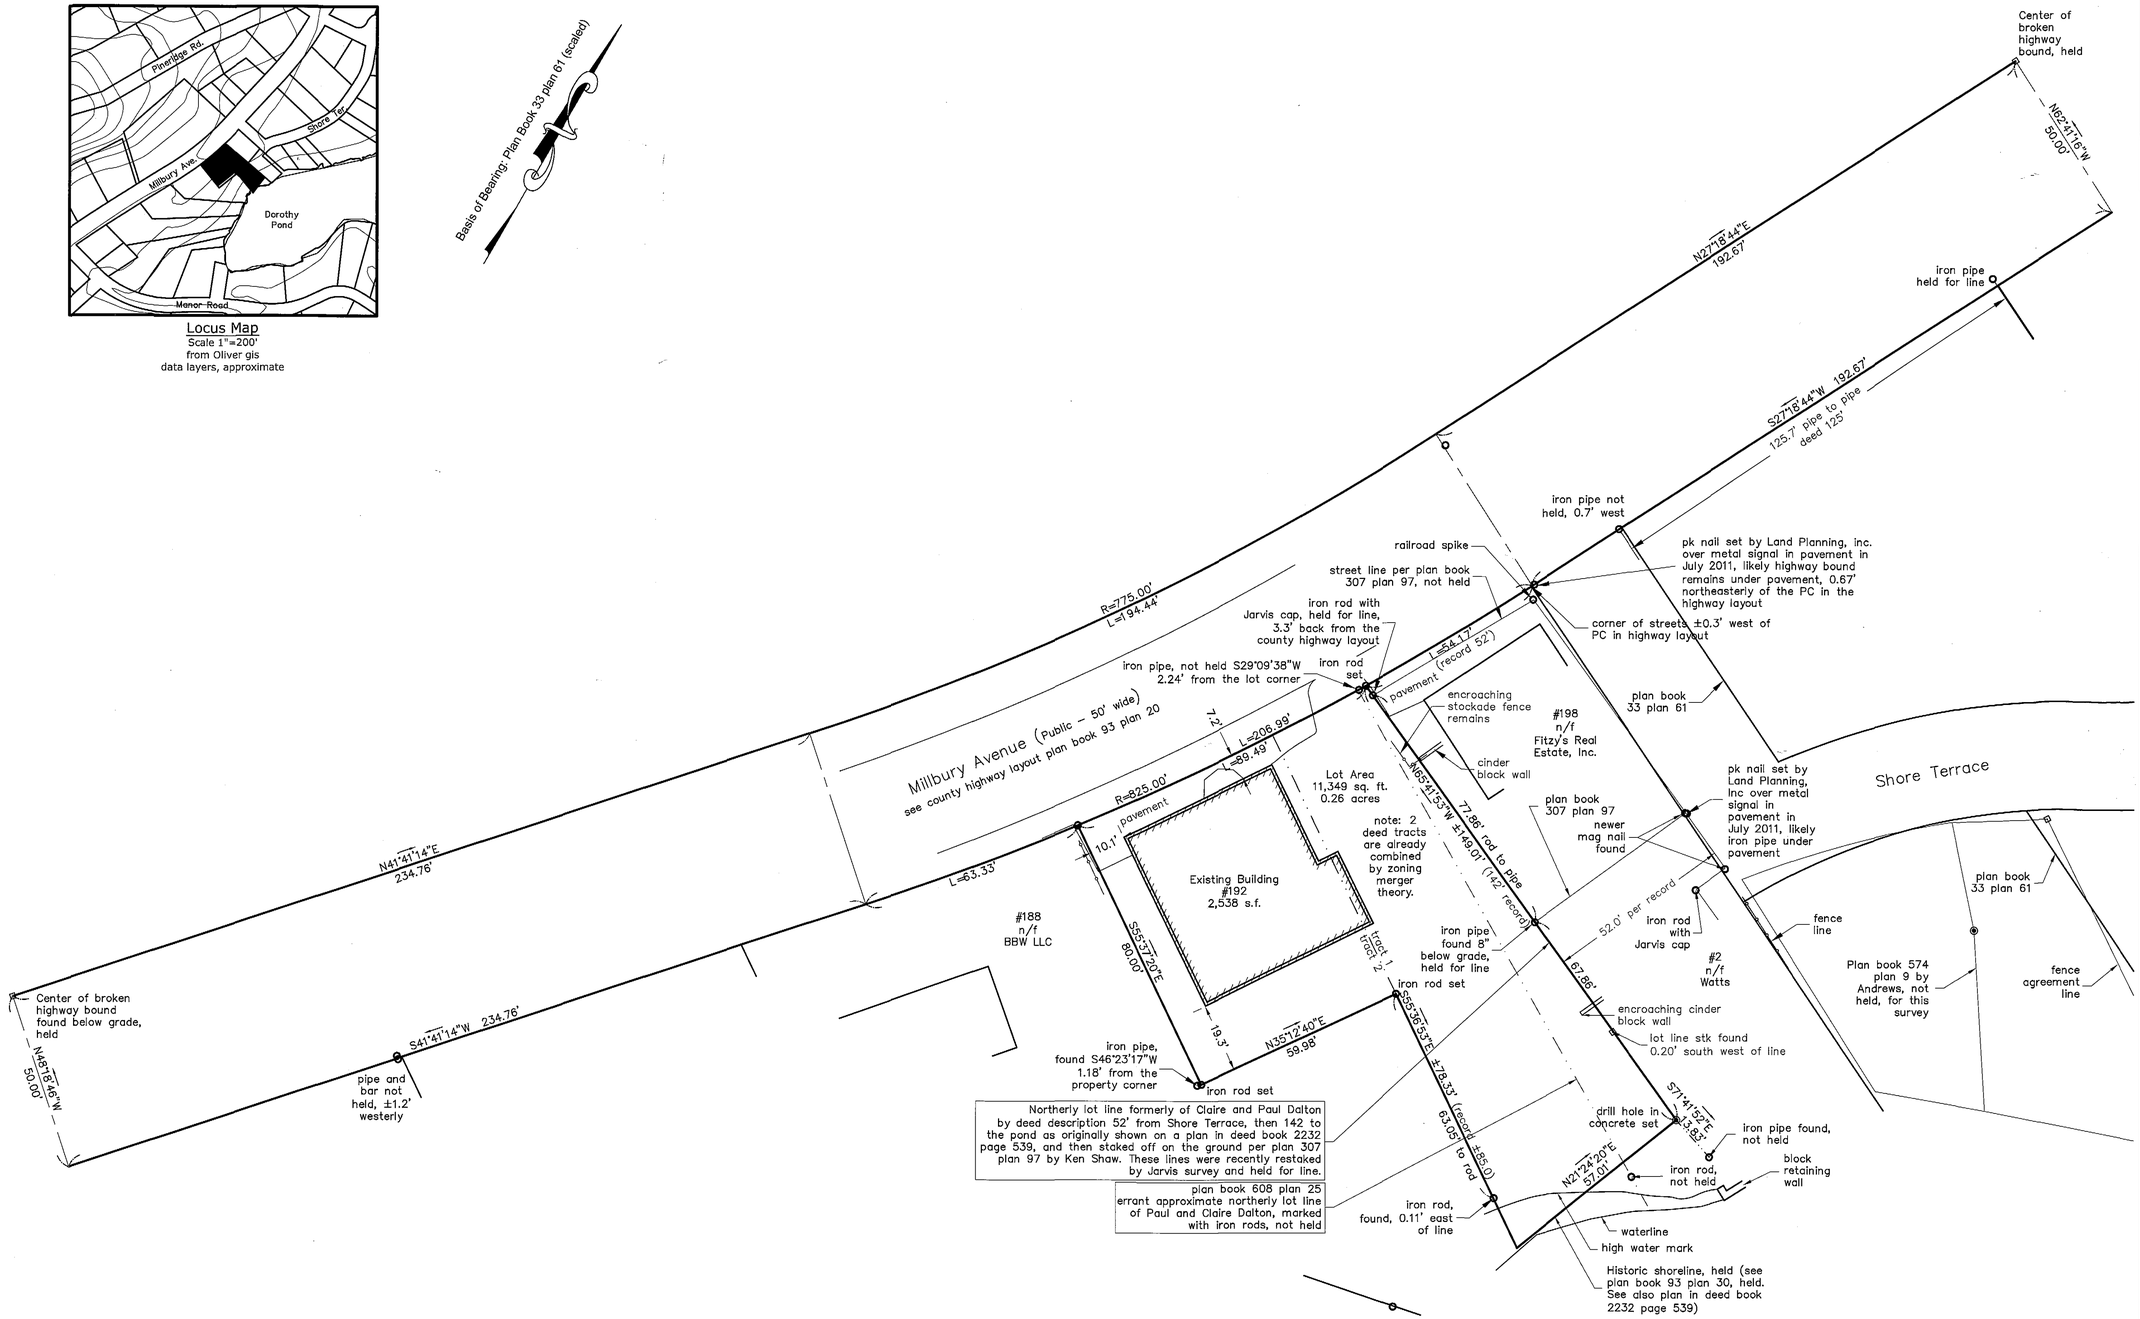

References:
deed book 64695 page 351
plan book 608 plan 25 (note: remaining land parcel of Dalton, not held)
plan book 174 plan 77
plan book 93 plan 20 (County Highway Layout)
plan book 33 plan 61
plan book 307 plan 97 (shore line and street line, not held)
plan in unindexed deed book 2232 between pages 538 and 539

GRAPHIC SCALE
40 0 20 40 80 160
(IN FEET)
1 inch = 40 ft.

WORCESTER DISTRICT REGISTRY
OF DEEDS-WORCESTER, MA
PLAN BOOK 959 PLAN 21
Received 9/3/21
3 h 08 m P M
Sheet 1 of 1
Fee $ 105.—
ATTEST: Kathryn A. Toomey
Register

FOR REGISTRY OF DEEDS USE ONLY

COMPLIANCE WITH ZONING OR OTHER REGULATIONS IS NEITHER EXPRESSED NOR IMPLIED.

I HEREBY CERTIFY THAT THE PROPERTY LINES SHOWN ON THIS PLAN ARE THE LINES DIVIDING EXISTING OWNERSHIPS, AND THE LINES OF THE STREETS AND WAYS SHOWN ARE THOSE OF PUBLIC OR PRIVATE STREETS OR WAYS ALREADY ESTABLISHED AND THAT NO NEW LINES FOR DIVISION OF EXISTING OWNERSHIP OR FOR NEW WAYS ARE SHOWN.

I CERTIFY THAT THE PREPARATION OF THIS PLAN CONFORMS TO THE RULES AND REGULATIONS OF THE REGISTERS OF DEEDS.

COMMONWEALTH OF MASSACHUSETTS
NORMAN G. HILL
No. 41786
PROFESSIONAL LAND SURVEYOR

Norman G. Hill DATE: 6-8-21
NORMAN G. HILL P.L.S. #41786

Field By:	SB/NH	5/21
Designed By:		
Drawn By:	BDH	5/26/21
Checked By:	NGH	5/27/21

Land Planning, Inc.
Civil Engineers • Land Surveyors
Environmental Consultants

Bellingham
167 Hartford Ave.
Bellingham, MA 02019
508-966-4130

North Grafton
214 Worcester St.
N. Grafton, MA 01536
508-839-9526

Hanson
1115 Main Street
Hanson, MA 02341
781-294-4144

www.landplanninginc.com

Plan of Land
Located at
192 Millbury Avenue
Millbury, MA
Owned By
Katherine J. Fairbanks
19 McGrath Rd.
Millbury, MA 01527-1406

Scale: 1"=20' 0' 10' 20' 40'
Date: May 27, 2021
Job No. G9839
Sheet No. 1 of 1